




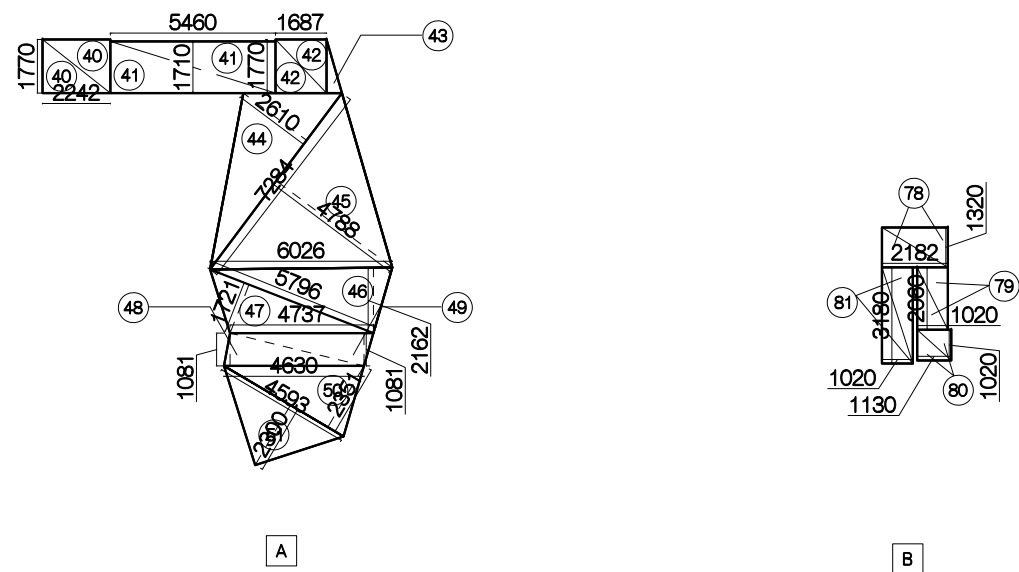


倍面積	合計	18,290.679035	m ²
	面積	9,145.339517	m ²

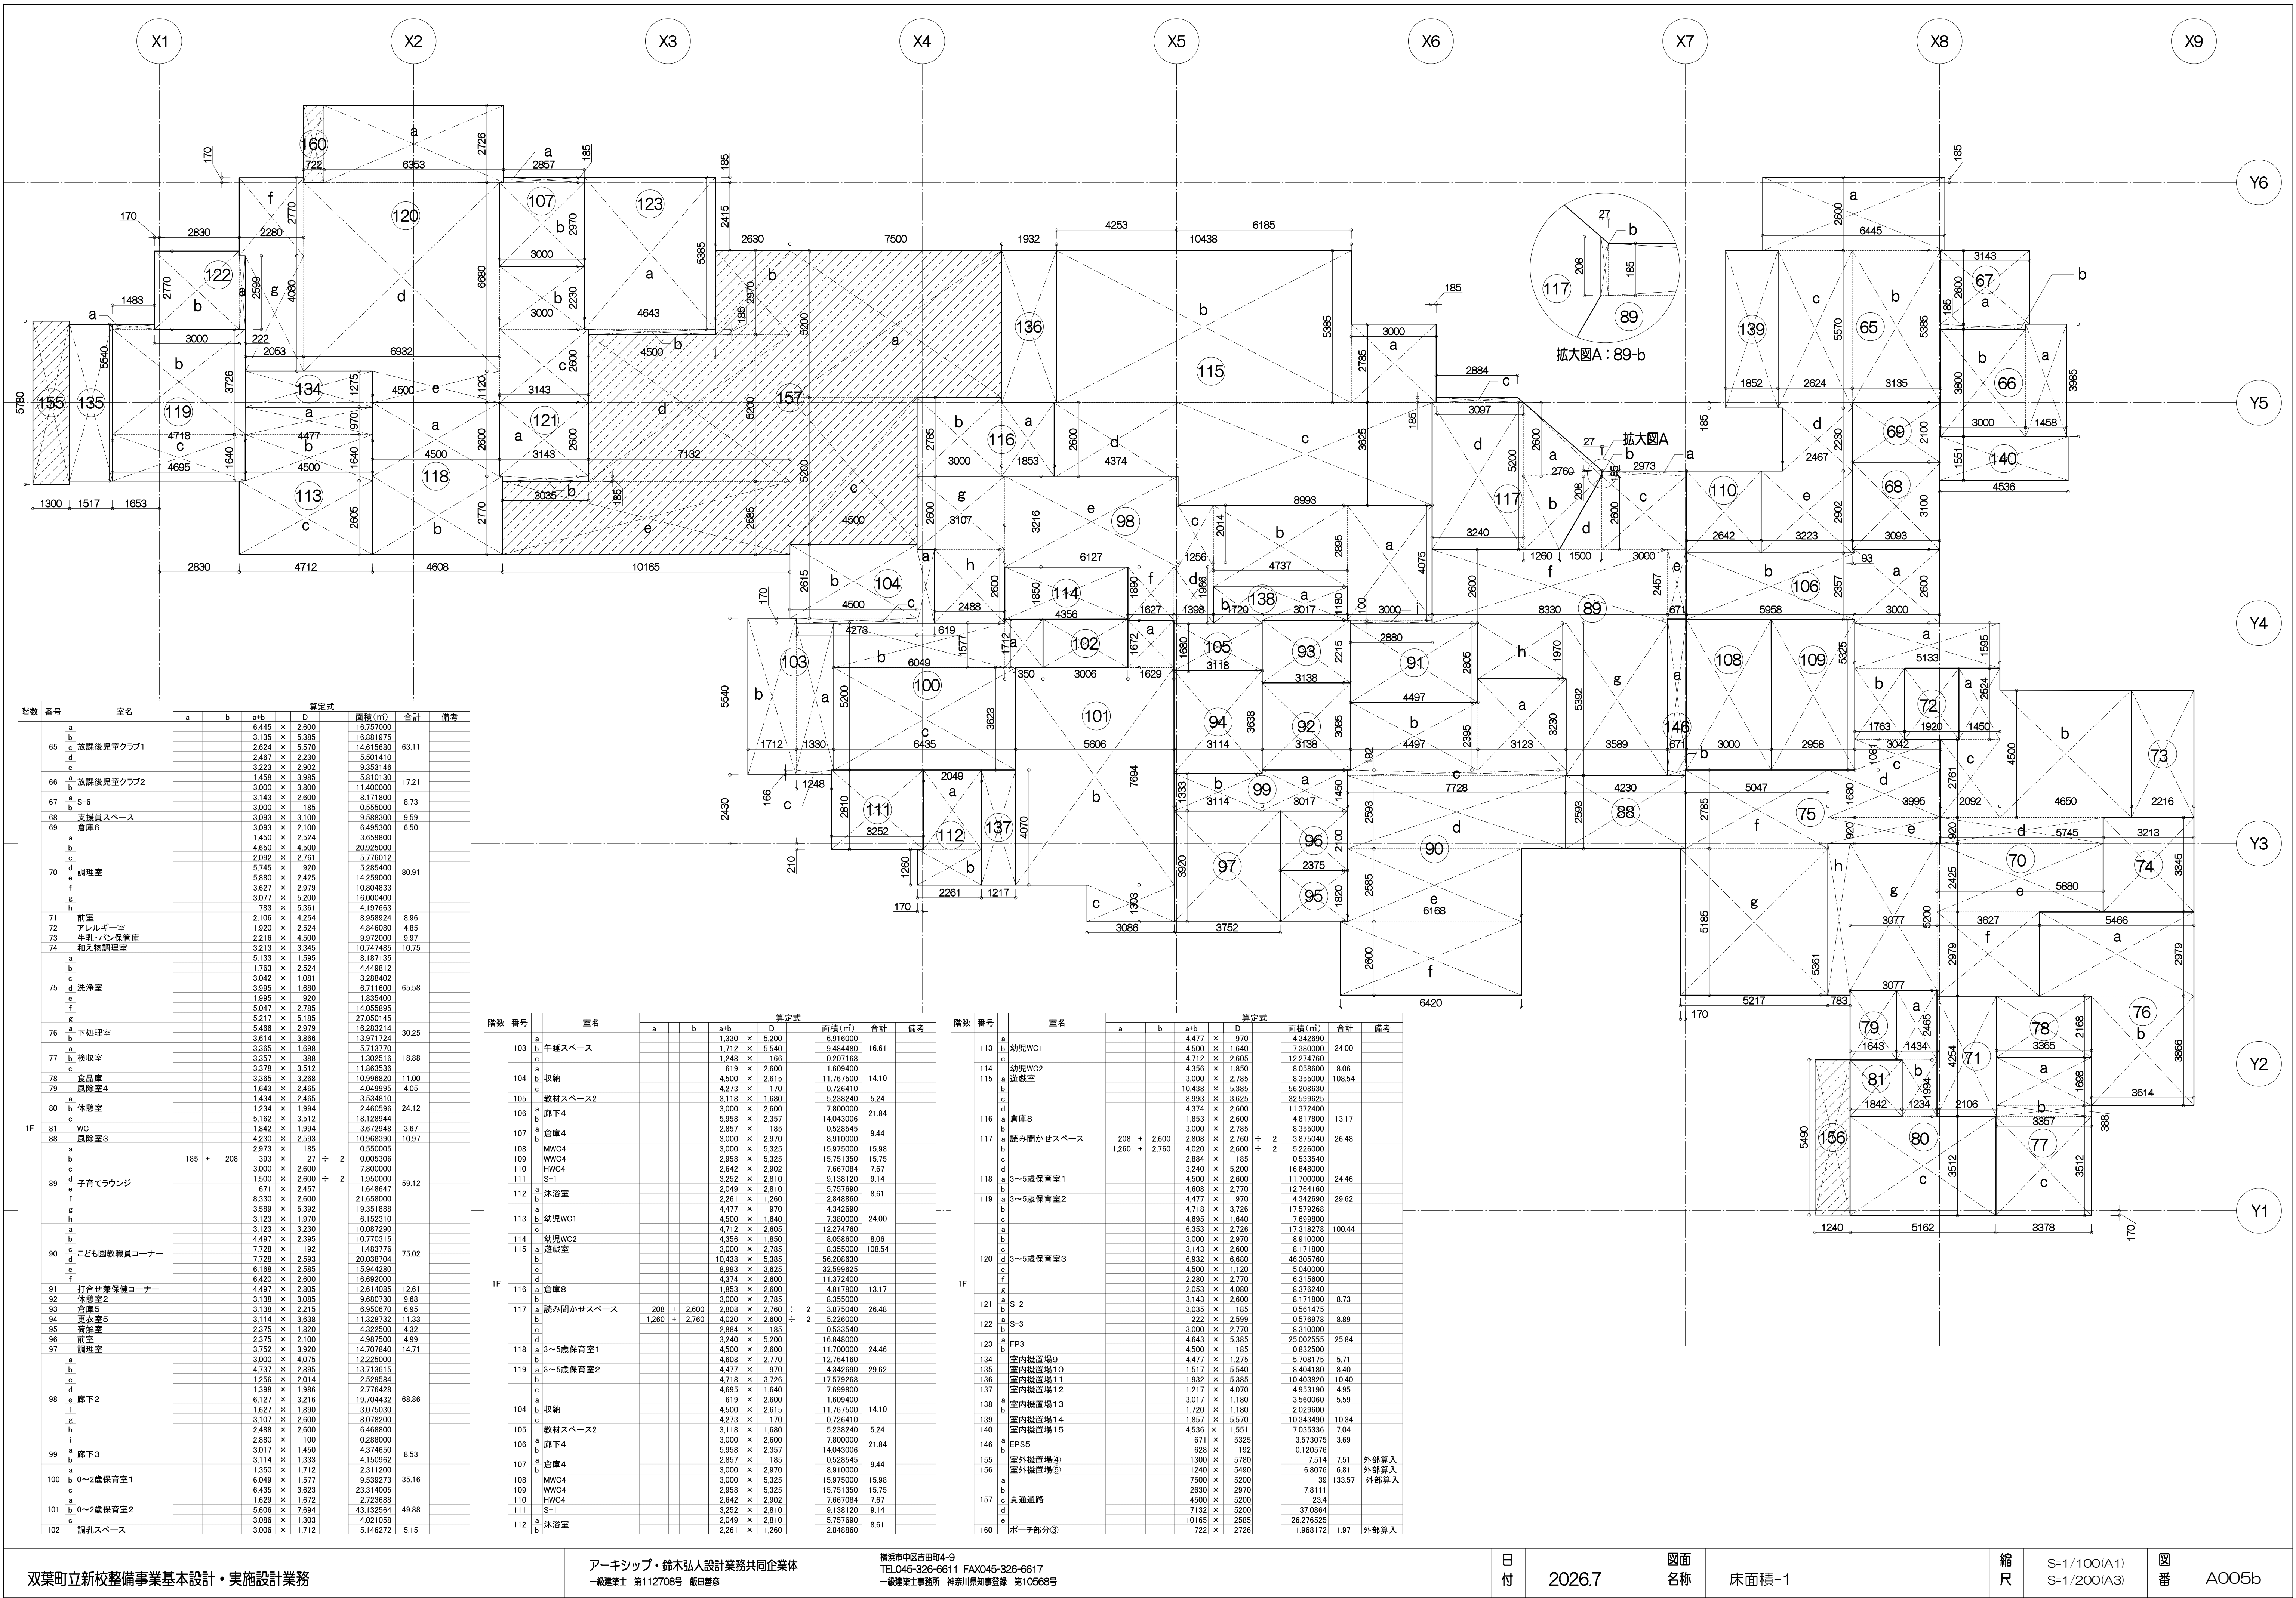


階数	番号	室名	算定式				面積 (㎡)	合計	備考
			a	b	a+b	D			
1F	14	a キッチン			1,372 × 568		0.779296		
		b			4,372 × 7,403		32.365916	93.41	
		c			4,500 × 2,600		11.700000		
		d			4,670 × 10,400		48.568000		
	15	a 家庭科準備室			4,670 × 1,470		6.864900	13.16	
		b			4,840 × 1,300		6.292000		
		c			4,458 × 14,097		62.844426	126.90	
	16	a ミュージックルーム			4,501 × 14,232		64.058232		
		b			893 × 5,538		4.945434		
		c			3,607 × 5,461		19.697827	24.64	
	17	a 練習室			2,958 × 6,738		19.931004	19.93	
		b			9,000 × 5,385		48.465000		
		c			227 × 5,200		1.180400		
	64	a ランチルーム			9,000 × 5,351		48.159000		
		b			4,497 × 5,536		24.895392	277.16	
		c			13,498 × 5,049		68.151402		
		d			4,545 × 5,049		22.947705		
	82	a 大アリーナ			9,042 × 5,200		47.019400		
		b			6,866 × 2,380		16.341080		
		c			28,495 × 4,905		139.767975		
		d			28,241 × 19,727		557.110207	1,038.70	
	83	a 器具庫1			28,199 × 6,863		193.529737		
		b			28,518 × 5,200		148.293600		
		c			3,453 × 17,565		60.651945	60.65	
	84	a 更衣室1			3,453 × 4,365		15.072345	15.07	
		b			3,453 × 4,660		16.090980	16.09	
		c			6,043 × 6,738		40.717734	73.80	
	124	a 機械室1			6,212 × 5,325		33.078900		
		b			893 × 4,709		4.205137	4.21	
		c			3,000 × 568		1.704	1.70	
	147	a EPS6			2,180 × 1,320		2.8776		
		b			1,020 × 2,060		2.1012		
		c			1,130 × 1,020		1.1526		
	162	a 屋外階段3 階段下			1,020 × 3,840		3.9168	10.05	外部算入
		b							
		c							

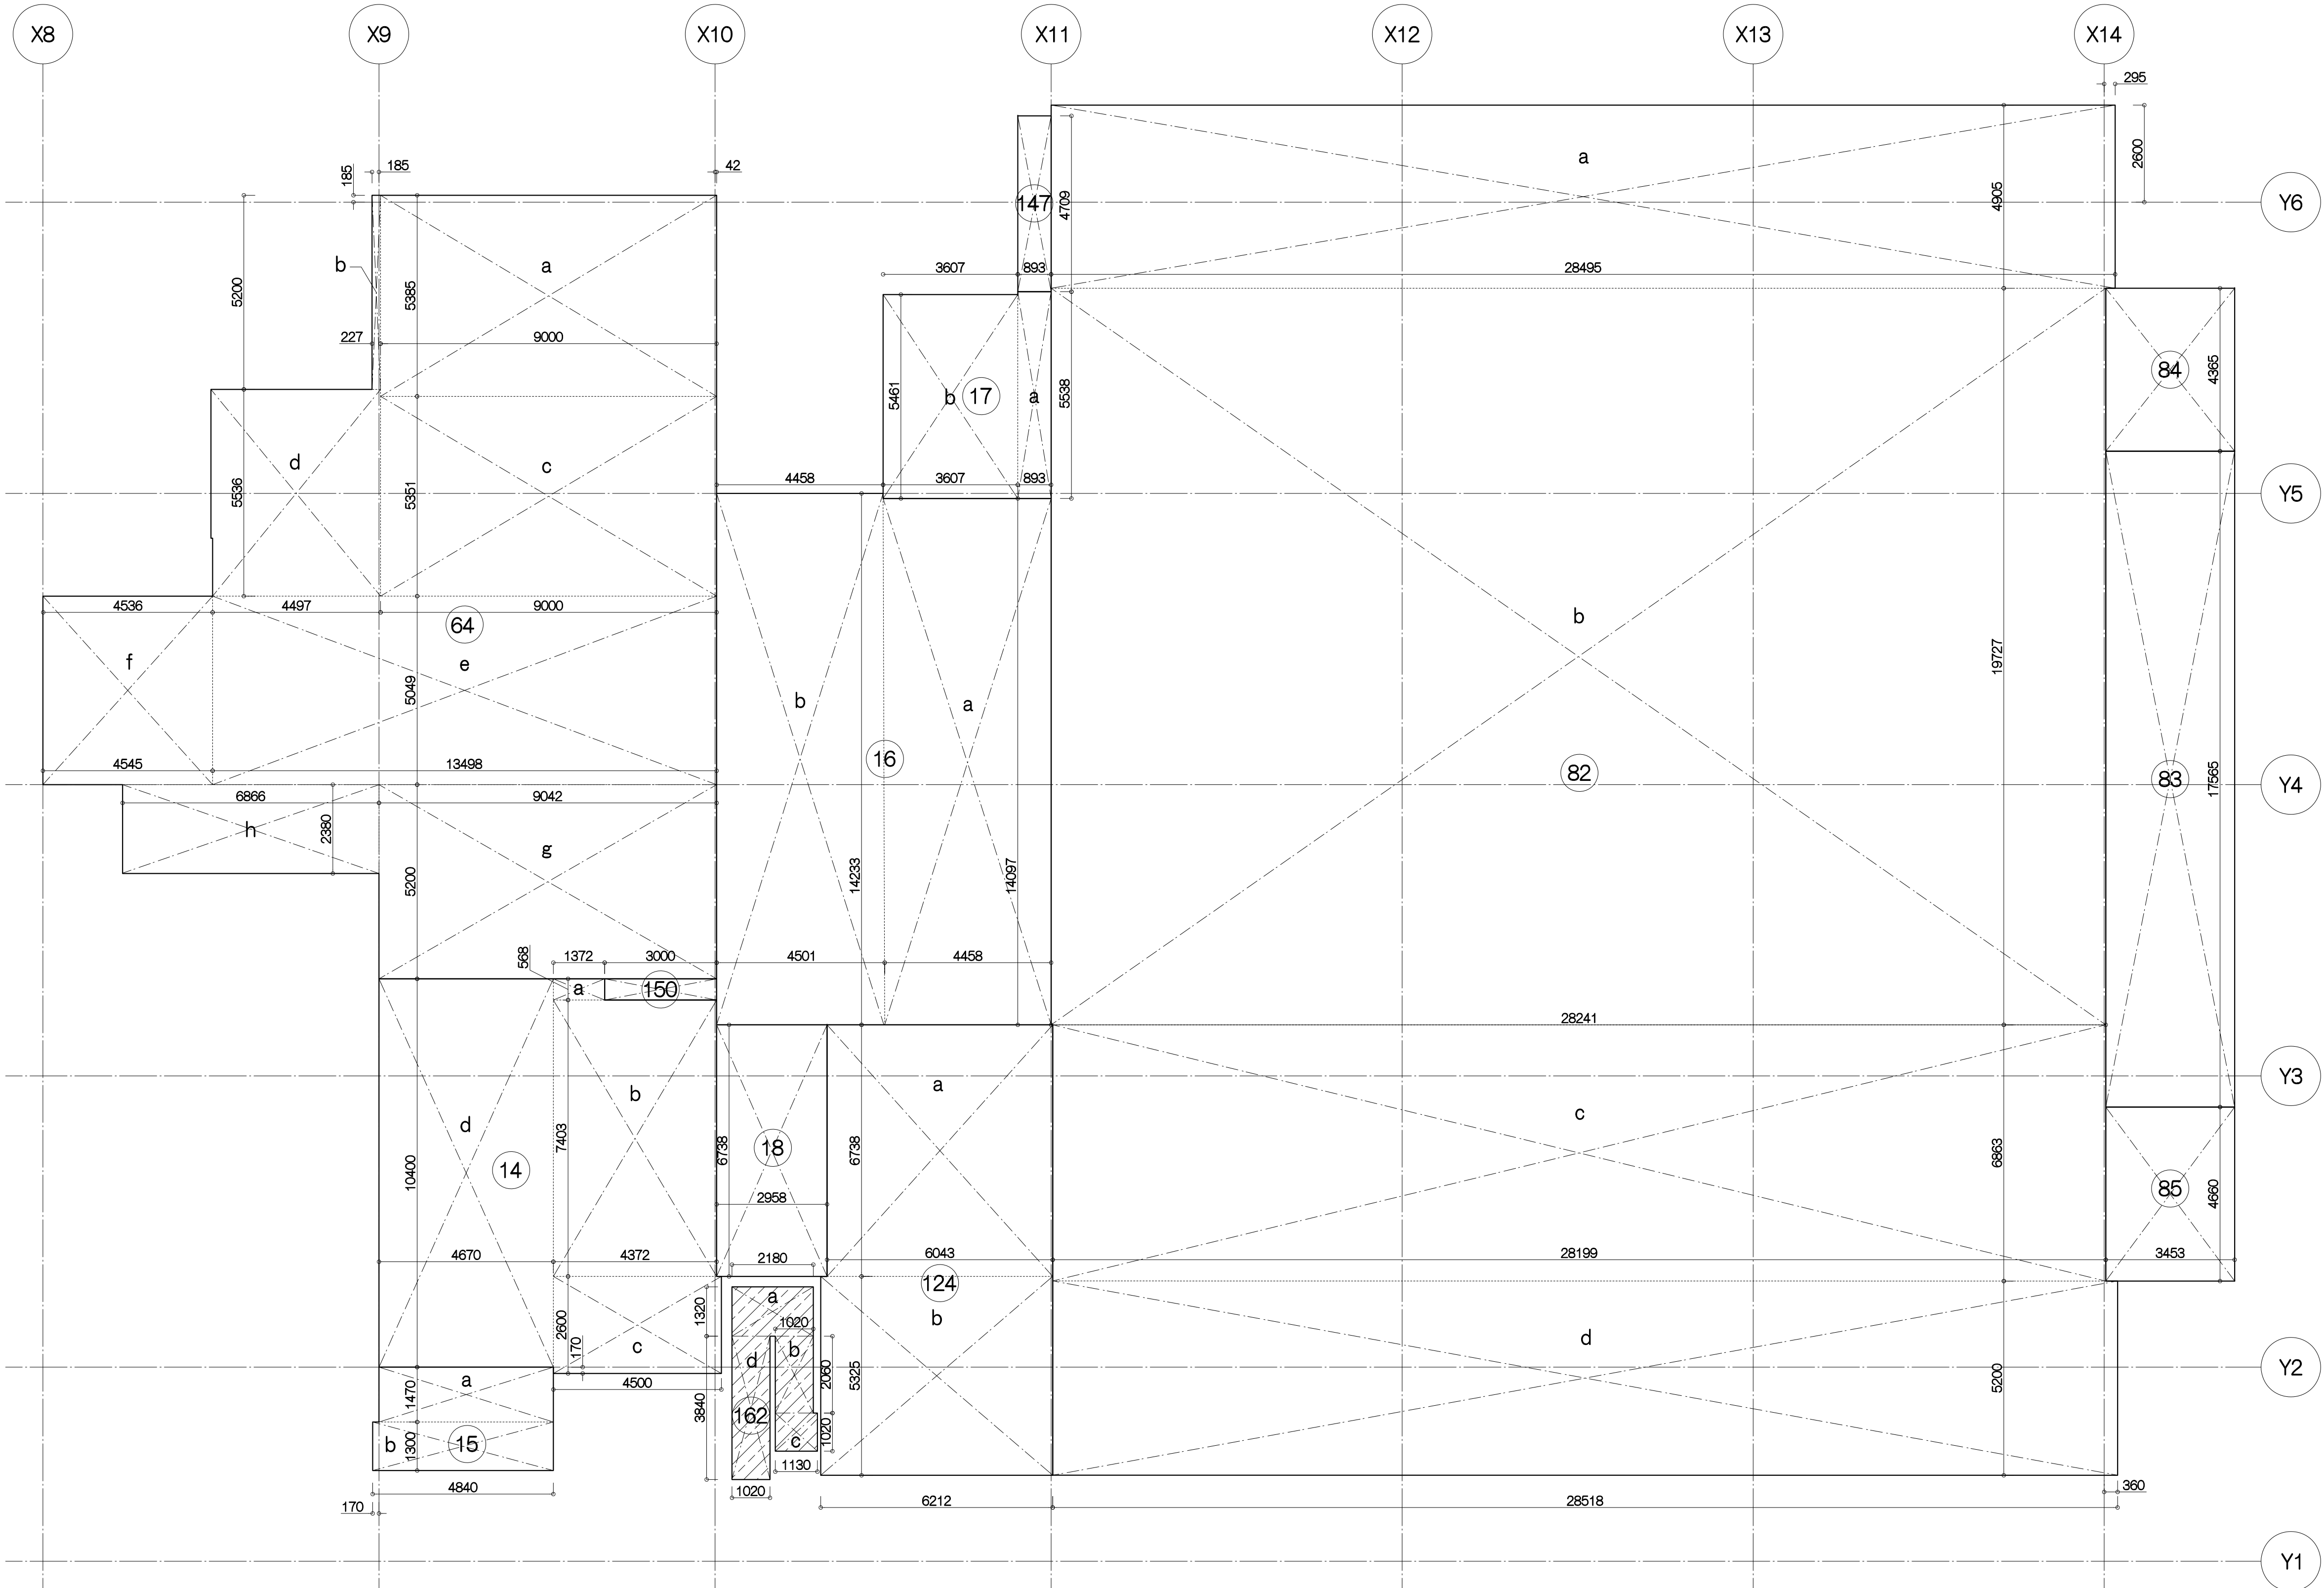

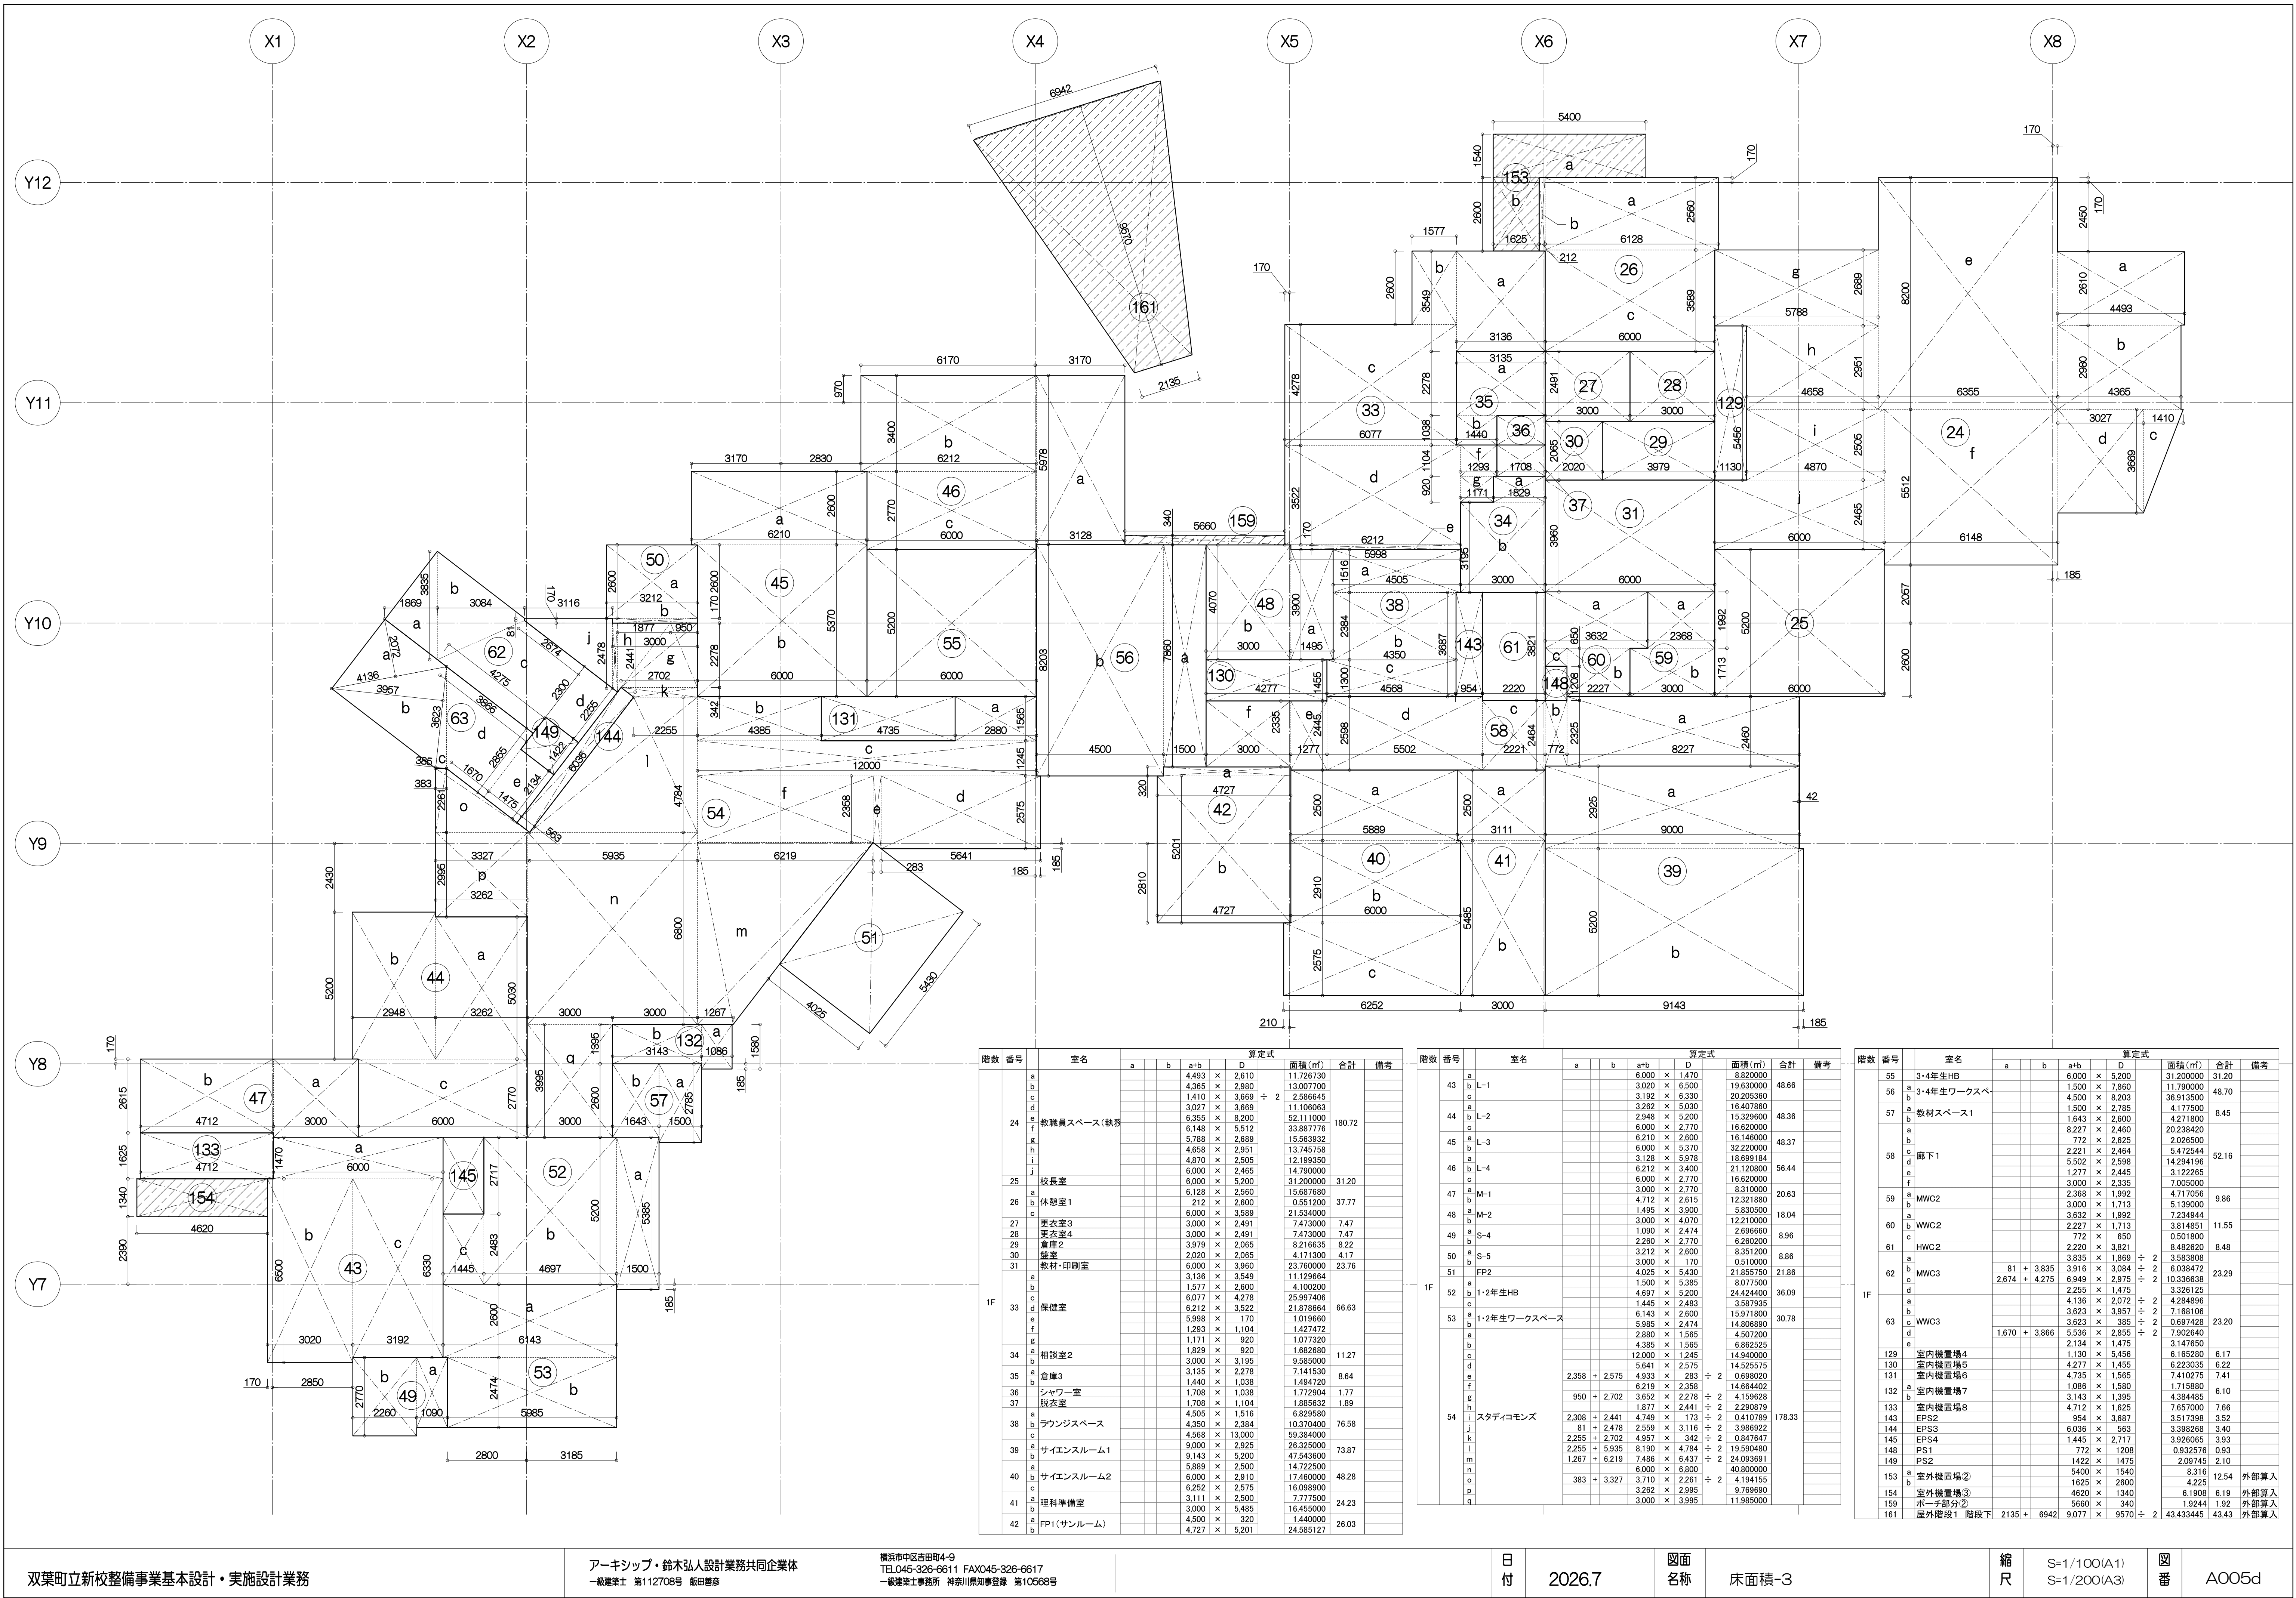


別図A：②-q,r,s(S:1/100 A1)

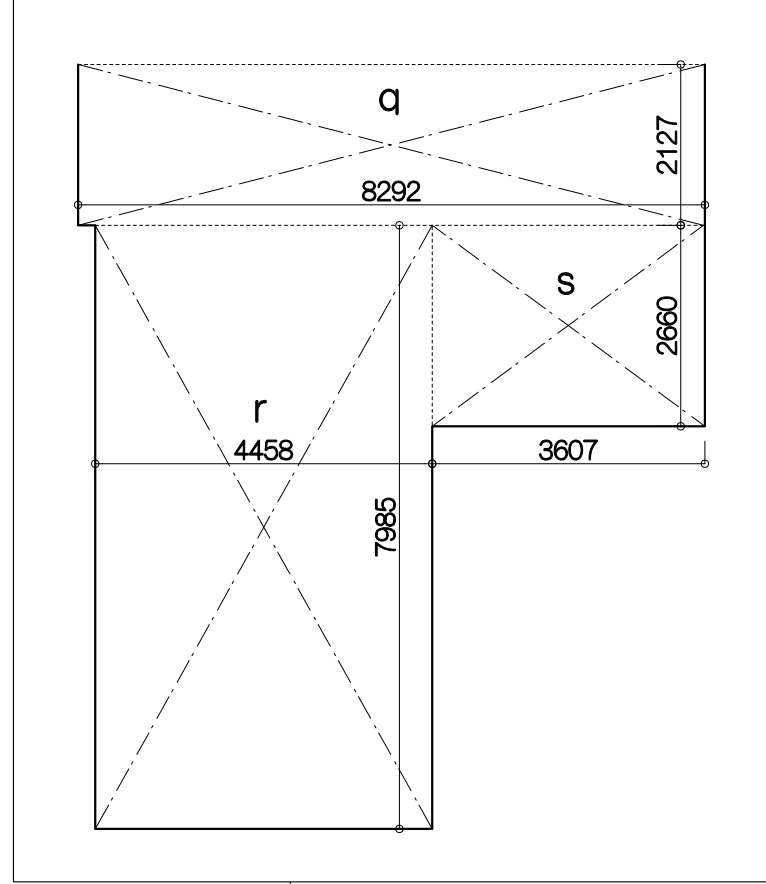


階数	番号	室名	算定式				面積(m ²)	合計	備考
			a	b	a+b	D			
1F	1	a 風除室1			2,260 × 5,370		12,136,200	15.82	
		b			708 × 5,200		3,681,600		
		a			1,845 × 571		1,053,495		
		b			1,859 × 5,200		9,668,800		
		c			4,700 × 5,065		23,805,500		
		d			9,893 × 2,430		24,039,990		
		e			3,509 × 5,068		17,738,112		
		f			7,611 × 12,533		95,388,663		
		g			13,560 × 2,935		39,798,600		
		h			13,560 × 7,800		105,769,000		
		i			7,645 × 3,200		24,464,000		
	2	j 図書ひろば			4,700 × 1,860		8,742,000	822.69	
		k			2,945 × 2,025		5,963,625		
3F	3	a 地域交流・協働 共創ラウンジ	2,742 + 3,233		3,233 × 5,200		16,805,600	126.02	
		b			6,183 × 9,970		61,644,510		
		c			3,289 × 4,460		14,668,940		
		d			9,058 × 3,200		28,985,600		
	4	a 畳スペース	3,022 + 3,513		6,535 × 305		1,982,275	17.53	
		b			3,212 × 305		979,660		
	5	a 会議室			6,212 × 2,315		14,380,780	47.46	
		b			6,000 × 5,350		32,100,000		
	6	a 倉庫1			212 × 2,600		5,512,000		
		b			6,128 × 2,560		15,687,680	18.31	
		c			6,000 × 345		2,070,000		
	7	a アート&クラフト			3,000 × 10,284		30,792,000	94.45	
2F	8	a ものづくり工房	89 + 3,200		3,289 × 5,510		18,122,390	99.35	
		b			4,700 × 10,710		50,337,000		
		c			2,945 × 6,350		18,780,750		
		d			1,755 × 3,640		6,388,200		
	9	a ものづくり工作室			4,912 × 2,560		12,574,720	20.26	
		b			4,700 × 1,835		7,644,500		
	10	a 管理事務室			3,108 × 571		1,774,668	24.71	
		b			4,953 × 4,830		22,932,390		
	11	a 授乳室			1,867 × 3,381		6,312,327	6.31	
	12	a おむつ替えスペース			4,068 × 1,951		7,936,668	7.94	
	13	a 閉架書庫			3,500 × 3,200		11,200,000	11.20	
	19	a WWC1			4,700 × 2,253		10,589,100	25.49	
23F	20	a WWC1			4,836 × 3,082		14,904,552	25.49	
		b			2,312 × 713		1,648,456		
		c			5,332 × 1,538		8,200,616	25.86	
	21	a HWC1			5,196 × 3,082		16,014,072		
		b			2,202 × 3,381		7,444,965	7.44	
	22	a 風除室2			7,500 × 2,980		22,350,000	22.35	
		b			6,000 × 3,143		18,858,000		
		c	1,842 + 5,512		7,420 × 5,512		40,999,040		
		d			7,354 × 1,410		10,469,140		
		e			3,027 × 1,842		5,575,734		
		f			18,000 × 2,058		37,044,000		
		g			18,000 × 7,985		143,730,000	312.60	
		h			6,000 × 5,240		31,440,000		
23F	i	学校エントランスホール			4,727 × 2,018		9,539,066		
	j				1,500 × 2,785		4,177,500		

階数	番号	室名	算定式				面積(m ²)	合計	備考
			a	b	a+b	D			
1F	32	a 相談室1			3,227 × 2,785		8,987,195	8.99	
	86	a 小アリーナ			17,335 × 15,770		273,372,950	288.33	
	87	a 職員庫2			1,877 × 7,970		14,959,690		
	125	a 機械室2			6,328 × 3,370		21,325,560	21.33	
	126	a 室内機置場1			3,072 × 3,370		10,352,640	20.50	
	127	a 室内機置場2			3,170 × 3,200		10,144,000		
	128	a 室内機置場3			1,877 × 5,079		9,533,283	9.53	
	141	a 室内機置場16			1,755 × 5,335		9,362,925	9.36	
	142	a EPS1			1,273 × 4,802		6,112,946	6.11	
	151	a P04			1,720 × 4,640		7,980,800	7.98	
	152	a 室外機置場①			1,877 × 2,720		5,105,440	5.11	
	158	a ボーチ部分①			3015 × 713		2,149,695	2.15	
	163	a EV			6,580 × 1,540		10,133,200	10.13	外部算入
2F	163	b EV			868 × 2,430		2,109,240	2.11	外部算入
					3,000 × 2,935		8,805,000	8.81	
23F	163	a			227 × 2,750		624,225	0.62	
		b							

②q,r,sは別図A参照

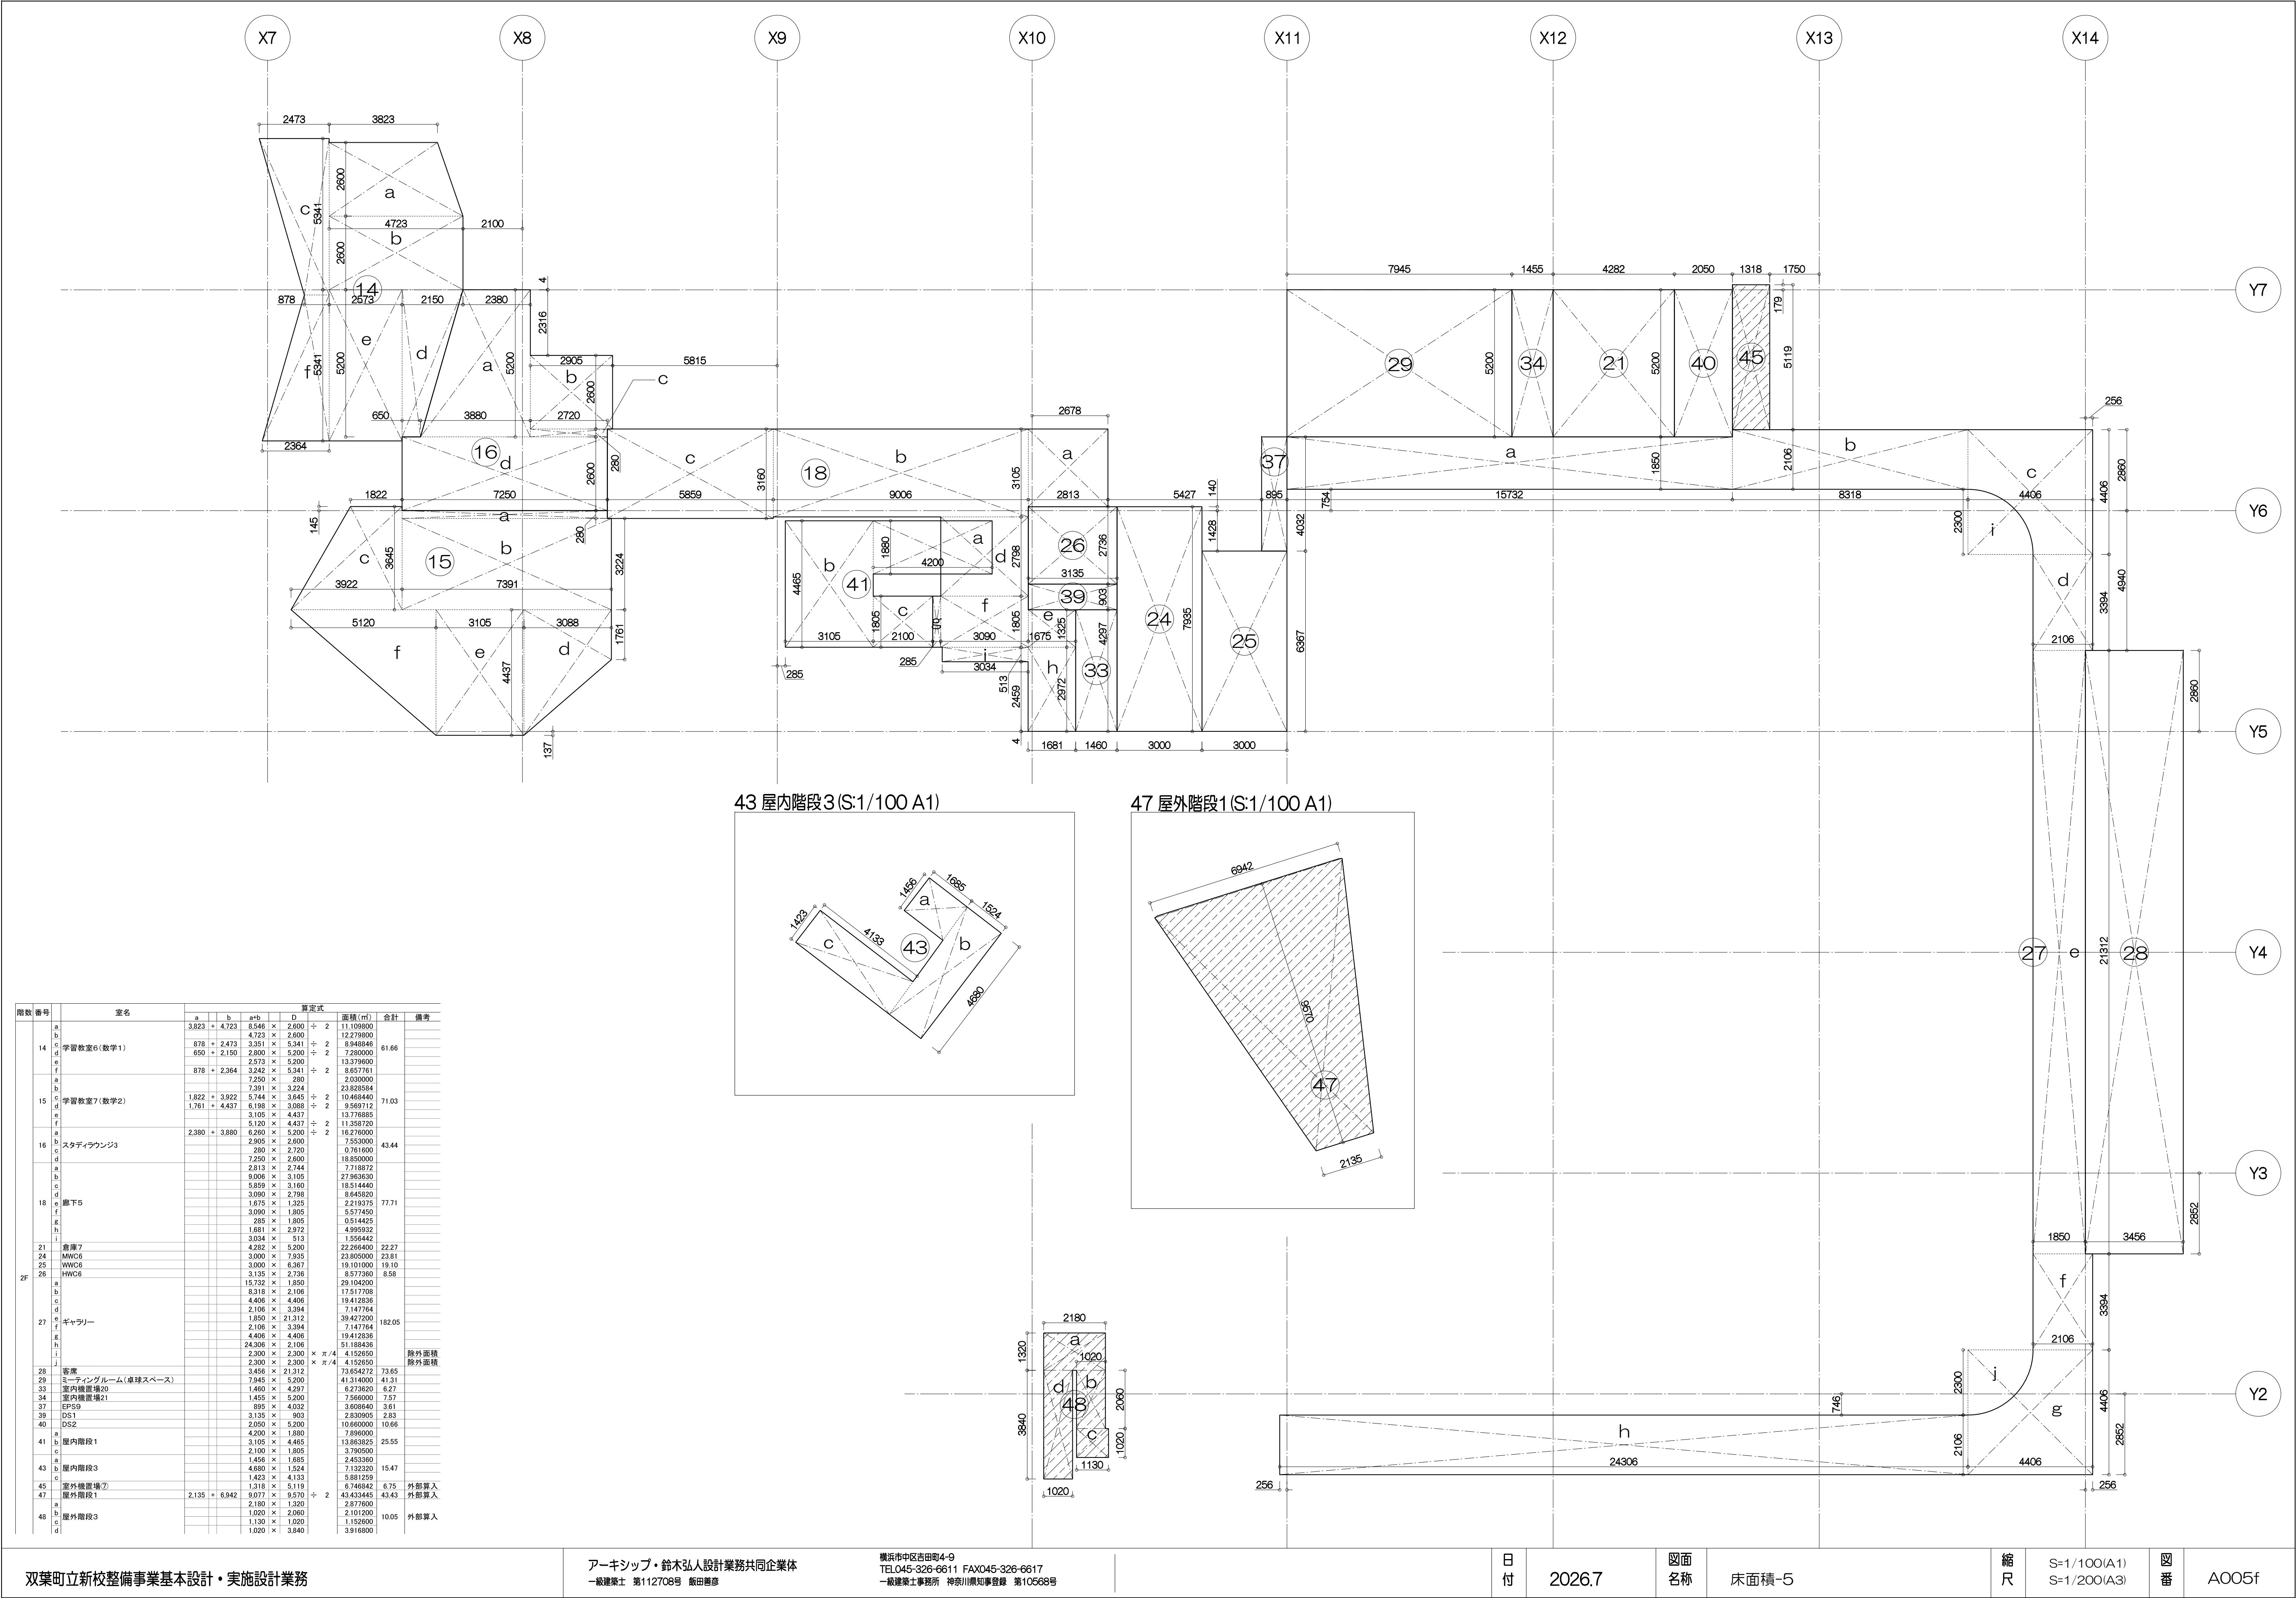

階数	番号	室名	a	b	a/b	D	算定式	面積 (㎡)	合計	備考
14	a	学習教室6(数学1)	3.823	4.723	8.546	× 2.600	÷ 2	11.108500		
	b				4.723	× 2.600		12.279600		
	c		878	2.473	3.351	× 5.341	÷ 2	9.948846	61.66	
	d		650	2.150	2.800	× 5.200	÷ 2	7.280000		
	e				2.573	× 5.200		13.379600		
15	f	学習教室7(数学2)	878	2.364	3.242	× 5.341	÷ 2	8.657761		
	a				7.230	× 2.600		2.030000		
	b				7.391	× 3.224		23.828594		
	c		1.822	3.922	5.744	× 3.645	÷ 2	10.488440	71.03	
	d		1.761	4.437	6.196	× 3.085	÷ 2	9.589712		
16	e	スタディラウンジ3			3.105	× 4.437		13.776655		
	f				5.120	× 4.437	÷ 2	11.358720		
	a		2.380	3.880	6.260	× 5.200	÷ 2	16.276000	43.44	
	b				2.805	× 2.600		7.533000		
	c				280	× 2.720		0.761600		
18	d	廊下5			7.230	× 2.600		18.850000		
	e				2.813	× 2.744		7.718872		
	f				9.006	× 3.105		27.963630		
	g				5.859	× 3.160		18.514440		
	h				3.090	× 2.798		8.645520		
21	i	倉庫7			1.675	× 1.325		2.219375	77.71	
	j				3.090	× 1.805		5.577450		
	k				285	× 1.805		0.514425		
	l				1.681	× 2.972		4.995932		
	m				3.034	× 513		1.556442		
24	n	MWC6			4.262	× 5.200		22.266400	22.27	
	o				3.000	× 7.935		23.805000	23.81	
	p				3.000	× 6.367		19.101000	19.10	
	q				3.135	× 2.736		8.577360	8.58	
	r				15.732	× 1.850		29.104200		
27	s	ギャラリー			8.318	× 2.106		17.517708		
	t				4.406	× 4.406		19.412936	182.05	
	u				2.106	× 3.394		7.147764		
	v				4.406	× 4.406		19.412936		
	w				24.306	× 2.106		51.158436		
28	x	密度			2.300	× 2.300	× π/4	4.152650		除外面積
	y				2.300	× 2.300	× π/4	4.152650		除外面積
	z				3.456	× 21.312		73.654272	73.65	
	aa				7.945	× 5.200		41.314000	41.31	
	ab				1.460	× 4.297		6.273620	6.27	
34	ac	室内機置場20			1.455	× 5.200		7.566000	7.57	
	ad				895	× 4.032		3.608640	3.61	
	ae				3.135	× 903		2.830905	2.83	
	af				2.050	× 5.200		10.660000	10.66	
	ag				4.200	× 1.880		7.896000		
41	ah	屋内階段1			3.105	× 4.465		13.863825	25.55	
	ai				2.100	× 1.805		3.790500		
	aj				1.456	× 1.885		2.453360		
	ak				4.680	× 1.524		7.132320	15.47	
	al				1.423	× 4.133		5.881259		
43	am	屋内階段3			1.318	× 5.119		6.746842	6.75	外部算入
	an				9.077	× 9.570	÷ 2	43.433445	43.43	外部算入
	ao				2.180	× 1.320		2.877600		
	ap				1.020	× 2.060		2.101200		
	aq				1.130	× 1.020		1.152600	10.05	外部算入
47	ar	屋外階段1			1.020	× 3.840		3.916800		
	as									
	at									
	au									
	av									

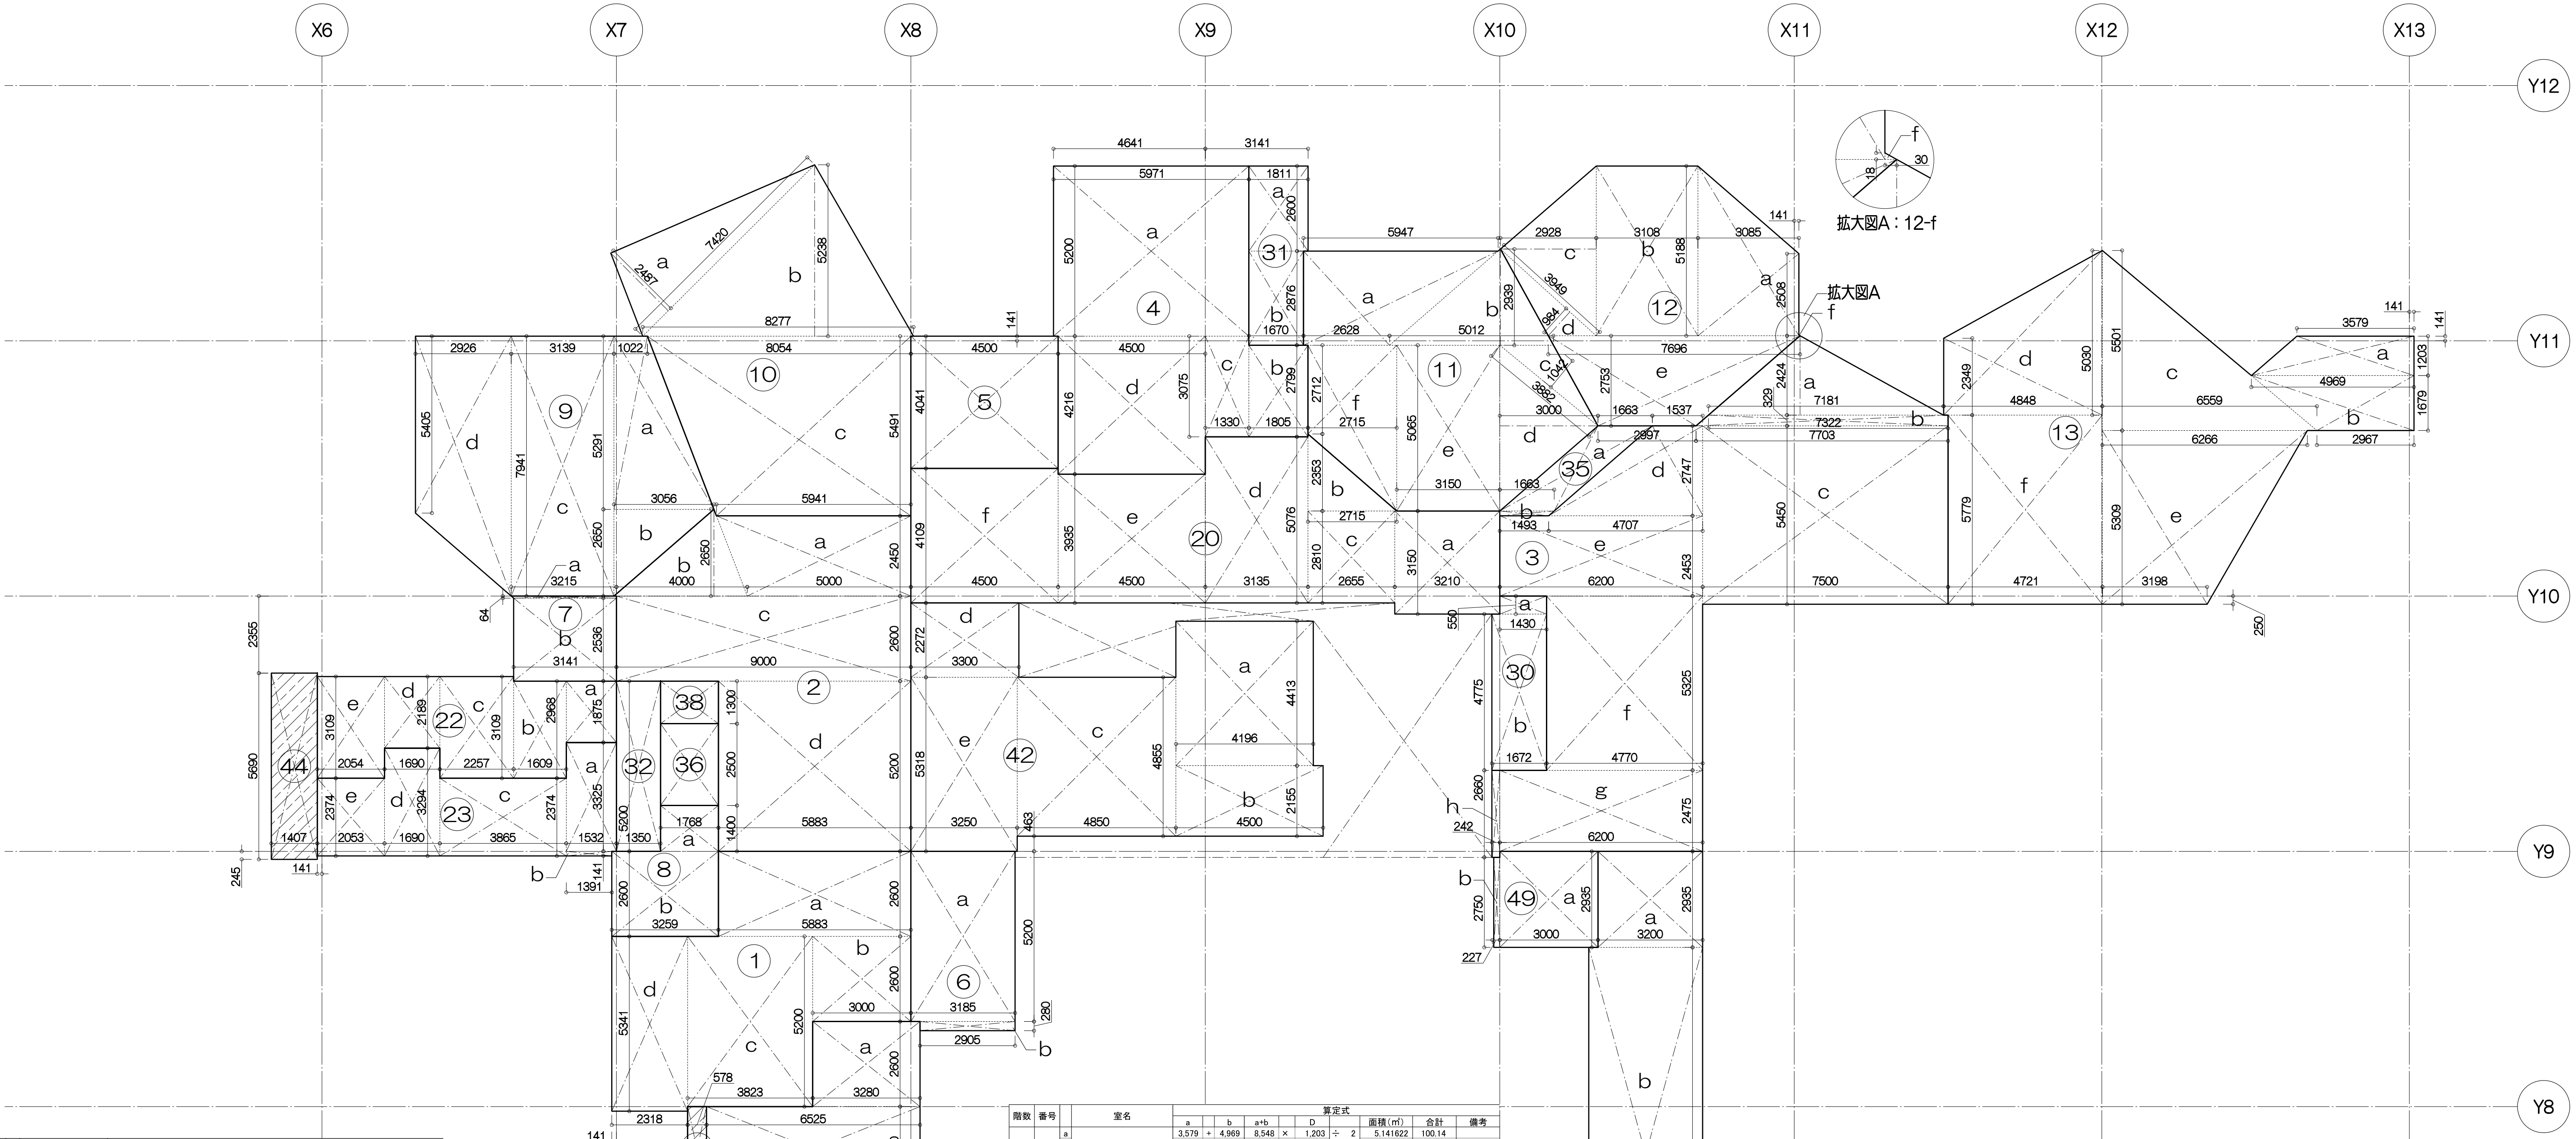


階数	番号	室名	算定式				面積(m ²)	合計	備考
			a	b	a+b	D			
2F	1	a 5・6年生HB			5.883 × 2.600		15.295800	55.36	
		b			3.000 × 2.600		7.800000		
		c			3.823 × 5.200		19.879600		
		d			2.318 × 5.341		12.380438		
	2	a スタディラウンジ1	5.000 + 5.941	10.941 × 2.450 ÷ 2		13.402725	72.69		
		b			4.000 × 2.650 ÷ 2		5.300000		
		c			9.000 × 2.600		23.400000		
		d			5.883 × 5.200		30.591600		
	3	a スタディラウンジ2	7.181 + 7.703	7.181 × 2.424 ÷ 2		8.703372	117.20		
		b			14.884 × 3.29 ÷ 2		2.448418		
		c			7.500 × 5.450		40.875000		
2F	4	a 7～9年生HB	1.537 + 4.707	6.244 × 2.747 ÷ 2		8.576134			
		b			6.200 × 2.453		15.208600		
		c			4.770 × 5.335		25.400250		
		d			6.200 × 2.475		15.345000		
	5	a S-7			2.242 × 2.660		0.643720		
		b			5.971 × 5.200		31.045200	59.16	
		c			1.805 × 2.799		5.052195		
		d			1.330 × 3.075		4.089750		
	6	a S-8			4.500 × 4.216		18.972000		
		b			4.500 × 4.041		18.184500	18.18	
		c			3.185 × 5.200		16.562000	17.38	
	7	a お掃除ステーション	3.141 + 3.215	6.356 × 64 ÷ 2		0.203392	8.17		
2F	8	a 教材スペース3			3.141 × 2.536		7.965576		
		b			1.788 × 1.400		2.475200	10.95	
		c			3.259 × 2.600		8.473400		
	9	a 学習教室1(国語1)	1.022 + 3.056	4.078 × 5.291 ÷ 2		10.788349	59.29		
		b			3.056 × 2.850		8.709200		
		c			7.941 × 3.139		24.926799		
	10	a 学習教室2(国語2)	5.405 + 7.941	13.346 × 2.926 ÷ 2		19.525198			
		b			7.420 × 2.487 ÷ 2		9.226770	69.33	
		c			8.277 × 5.238 ÷ 2		21.677463		
		d			5.941 × 8.054		47.832273		
	11	a 学習教室3(社会)	2.628 + 5.947	8.575 × 2.876 ÷ 2		12.330850	55.83		
2F	12	a 学習教室4(国際)			5.012 × 2.939 ÷ 2		7.365134		
		b			3.882 × 1.042 ÷ 2		2.022522		
		c			5.065 × 3.000 ÷ 2		7.597500		
		d			3.150 × 5.065		15.954750		
		e			2.712 + 5.065		10.557278		
		f			7.777 × 2.715 ÷ 2		10.575278		
		a			2.508 + 5.188		16.124304	42.97	
		b			3.108 × 5.188		16.124304		
		c			5.188 × 2.928 ÷ 2		7.595232		
		d			3.949 × 984 ÷ 2		1.942908		
		e			2.997 + 7.696		5.435799		
		f			30 × 18 ÷ 2		0.000270		

階数	番号	室名	算定式				面積(m ²)	合計	備考
			a	b	a+b	D			
1F	13	a 学習教室5(英語)	3.579 + 4.969	8.548 × 1.203 ÷ 2		5.141822	100.14		
		b	2.967 + 4.969	7.936 × 1.679 ÷ 2		6.662272			
		c			6.559 × 5.501 ÷ 2		18.040530		
		d	2.349 + 5.030	7.379 × 4.848 ÷ 2		17.886696			
		e	3.198 + 6.266	9.464 × 5.309 ÷ 2		25.122188			
		f			4.721 × 5.779		27.282659		
	17	a 廊下8			3.200 × 2.935		9.392000	102.81	
		b			3.480 × 12.665		44.074200		
		c			0.895 × 5.200		4.654000		
		d			5.385 × 4.920		26.494200		
		e			5.427 × 2.744		14.891688		
		f			2.105 × 1.568		3.300640		
2F	19	a 廊下6			3.280 × 2.600		8.528000	39.04	
		b			6.525 × 2.600		16.965000		
		c	2.380 + 3.280	5.660 × 2.600 ÷ 2		7.358000			
		d			2.380 × 2.600		6.188000		
		e			3.210 × 3.150		10.111500	72.88	
		f			2.715 × 2.353 ÷ 2		3.194198		
	20	a 廊下7			2.655 × 2.810		7.460550		
		b			3.135 × 5.076		15.913260		
		c			4.500 × 3.935		17.707500		
		d			4.500 × 4.109		18.490500		
		e			1.532 × 1.875		2.872500	24.75	
		f			1.608 × 2.966		4.75512		
2F	22	a MWCS			2.257 × 3.109		7.017013		
		b			1.690 × 2.189		3.699410		
		c			2.054 × 3.109		6.385886		
		d			1.532 × 3.325		5.093900	24.91	
		e			1.391 × 1.41		0.196131		
		f			3.865 × 2.374		9.175510		
	23	a WWCS			1.690 × 3.294		5.566860		
		b			2.053 × 2.374		4.873822		
		c			1.430 × 550		0.786500	8.77	
		d			1.672 × 4.775		7.983800		
		e			1.811 × 2.600		4.708600	9.51	
		f			1.670 × 2.876		4.802920		
2F	31	a 室内機置場18			1.350 × 5.200		7.020000	7.02	
		b			1.663 + 1.663		3.326 × 2.747 ÷ 2	4.588261	4.80
		c			1.493 + 1.663		3.156 × 147 ÷ 2	0.231966	
		d			1.768 × 2.500		4.420000	4.42	
		e			1.768 × 1.300		2.298400	2.30	
		f			4.196 × 4.413		18.516948	76.54	
	42	a 室内機置場19			4.500 × 2.155		9.697500		
		b			4.850 × 4.855		23.548750		
		c			3.200 × 2.272		7.2747600		
		d			3.250 × 5.318		17.283500		
		e			1.407 × 5.690		8.005830	8.01	外部算入
		f			578 × 2.600		1.502800	1.50	外部算入
2F	44	a 室外機置場⑤			3000 × 2935		8.805	9.43	
	46	a ホーチ部分④			227 × 2750		0.62425		

■延床面積		
1F		
屋内部分	Σ 1-163(屋外算入部を除く)	6,603.80 m ²
屋外部分	Σ 152-162	236.24 m ²
合計	1F小計	6,840.04 m ²
2F		
屋内部分	Σ 1-49(屋外算入部を除く)	1,770.38 m ²
屋外部分	Σ 44-48	69.74 m ²
合計	2F小計	1,840.12 m ²
合計		8,680.16 m ²
■除外面積(容積率算定時)		
階	用途	面積
1	EV昇降路	9.43 m ²
2	EV昇降路	9.43 m ²
合計		18.86 m ²
■法定基床面積(容積率算定時)		
階		面積
1		6,830.61 m ²
2		1,830.69 m ²
合計		8,661.30 m ²
■用途別面積		
階	エリア	面積
1・2	義務教育学校	5,339.62 m ²
1・2	運動施設	1,876.56 m ²
1	こども園	1,061.67 m ²
1	放課後児童クラブ	122.51 m ²
1	給食室	279.80 m ²
合計		8,680.16 m ²

付帯施設A_求積図

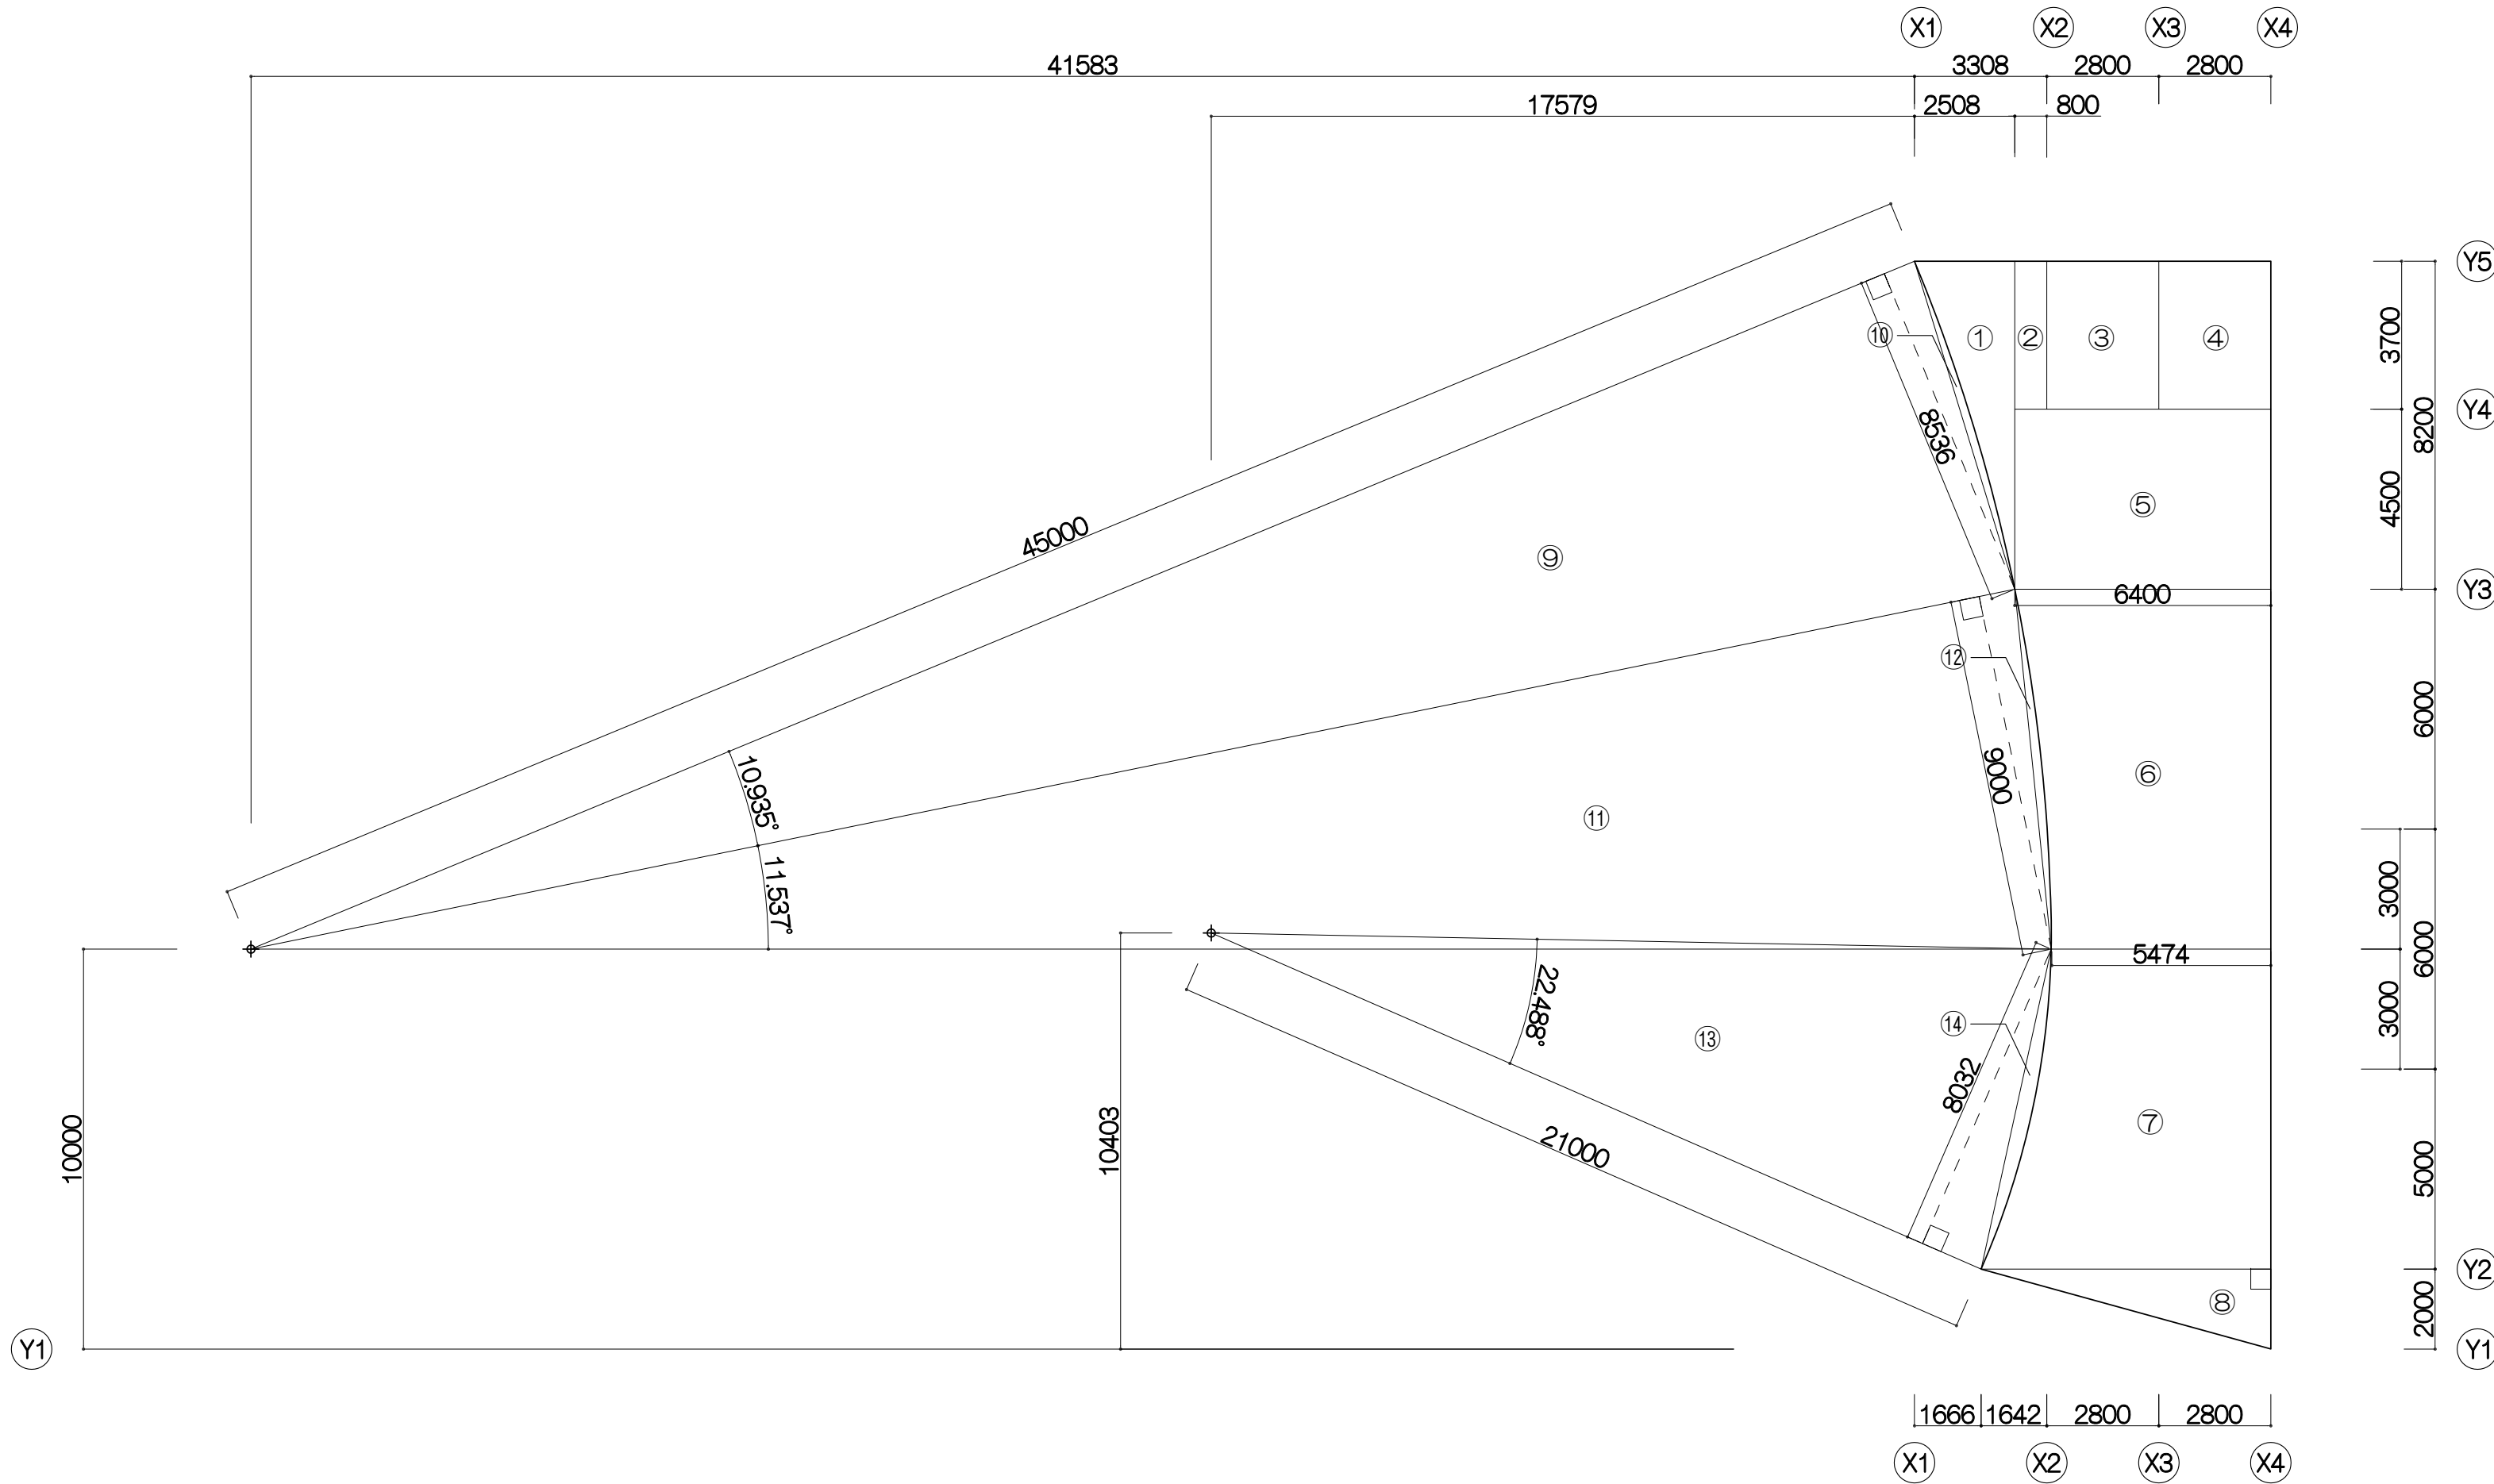


	室名		底辺/円面積		高さ/角度	/2	減算	面積	小計	
			A	B						
付帯施設A	(外部)	①	2.058		8.200	/2	-⑩	7.358		㎡
	(外部)	②	8.000		3.700			29.600		㎡
	WWC	③	2.800		3.700			10.360		㎡
	MWC	④	2.800		3.700			10.360		㎡
	(外部)	⑤	6.400		4.500			28.800		㎡
	防災備蓄倉庫	⑥	6.400	+	5.474		-⑫	52.096		㎡
		⑦	5.474	+	7.242		-⑬	48.672		㎡
		⑧	7.242		2.000	/2		7.242		㎡
		⑨	45.000		8.536	/2		192.060		㎡
	-	⑩	45 × 45 × 3.141 × 10.935/360 - ⑨					1.079		㎡
	-	⑪	45.000		9.000	/2		202.500		㎡
	-	⑫	45 × 45 × 3.141 × 11.537/360 - ⑪					1.337		㎡
	-	⑬	21.000		8.032	/2		84.336		㎡
	-	⑭	21 × 21 × 3.141 × 22.488/360 - ⑬					2.192		㎡
	建築面積								194.489	㎡
	延床面積								194.489	㎡

	室名		底辺/円面積		高さ/角度	/2	減算	面積	小計	
			A	B						
付帯施設B	(外部)	①	1.500		4.000			6.000		㎡
	発電機タンク室	②	4.500		4.000			18.000		㎡
	発電機室	③	6.000		11.500			69.000		㎡
	電気室	④	6.000		16.000			96.000		㎡
	受水槽・消火ポンプ室	⑤	7.500		6.000			45.000		㎡
	建築面積		①②③④⑤						234.000	㎡
	延床面積		②③④⑤						228.000	㎡
	延床面積(法定容積算定)		③⑤は除外(令2条3項より全体の1/100以下のため)						114.000	㎡


	室名		底辺/円面積		高さ/角度	/2	減算	面積	小計	
			A	B						
付帯施設C	器材庫	①	9.200		4.870	/2		22.402		㎡
		②	2.058	+	6.111		-⑨	32.245		㎡
	WWC	③	2.800		4.200			11.760		㎡
	倉庫(1)	④	3.311	+	2.426		-⑪	11.841		㎡
	(外部)	⑤	5.226	+	4.976		-⑬	14.227		㎡
	MWC	⑥	2.630		4.400			11.572		㎡
	倉庫(2)	⑦	2.346	+	2.484		-⑮	10.397		㎡
	-	⑧	30.000		7.704	/2		115.560		㎡
	-	⑨	30 × 30 × 3.141 × 14.880/360 - ⑧					1.248		㎡
	-	⑩	30.000		4.281	/2		64.215		㎡
	-	⑪	30 × 30 × 3.141 × 8.204/360 - ⑩					0.207		㎡
	-	⑫	30.000		2.808	/2		42.120		㎡
	-	⑬	30 × 30 × 3.141 × 5.371/360 - ⑫					0.056		㎡
	-	⑭	30.000		4.390	/2		65.850		㎡
	-	⑮	30 × 30 × 3.141 × 8.415/360 - ⑭					0.229		㎡
	建築面積								114.444	㎡
	延床面積								114.444	㎡
	延床面積(法定容積算定)								114.444	㎡

	室名		底辺/円面積		高さ/角度	/2	減算	面積	小計	
			A	B						
付帯施設D	駐輪場	①	32.340		2.000			64.680		㎡
	建築面積								64.680	㎡
	延床面積		4.000 × 34.340						137.360	㎡
	延床面積(法定容積算定)		駐輪場は除外(令2条3項より全体の1/5以下のため)						0.000	㎡

付帯施設B_求積図

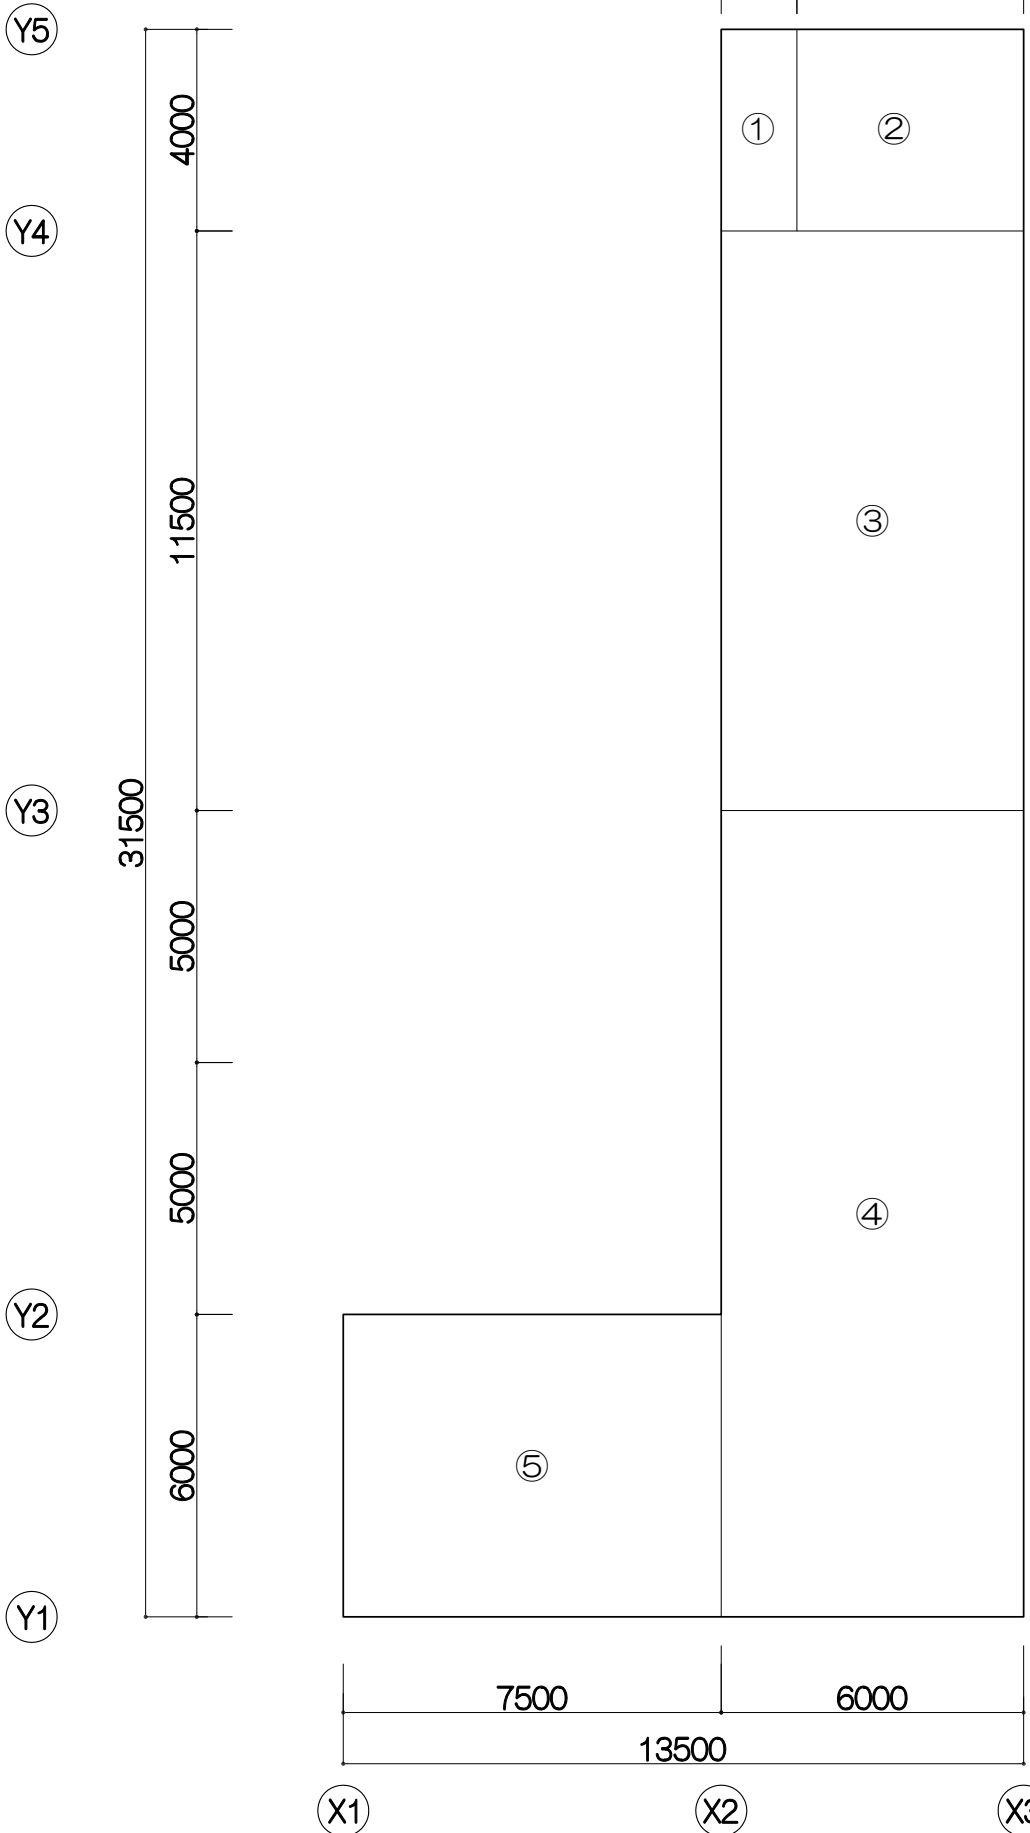

付帯施設C_求積図

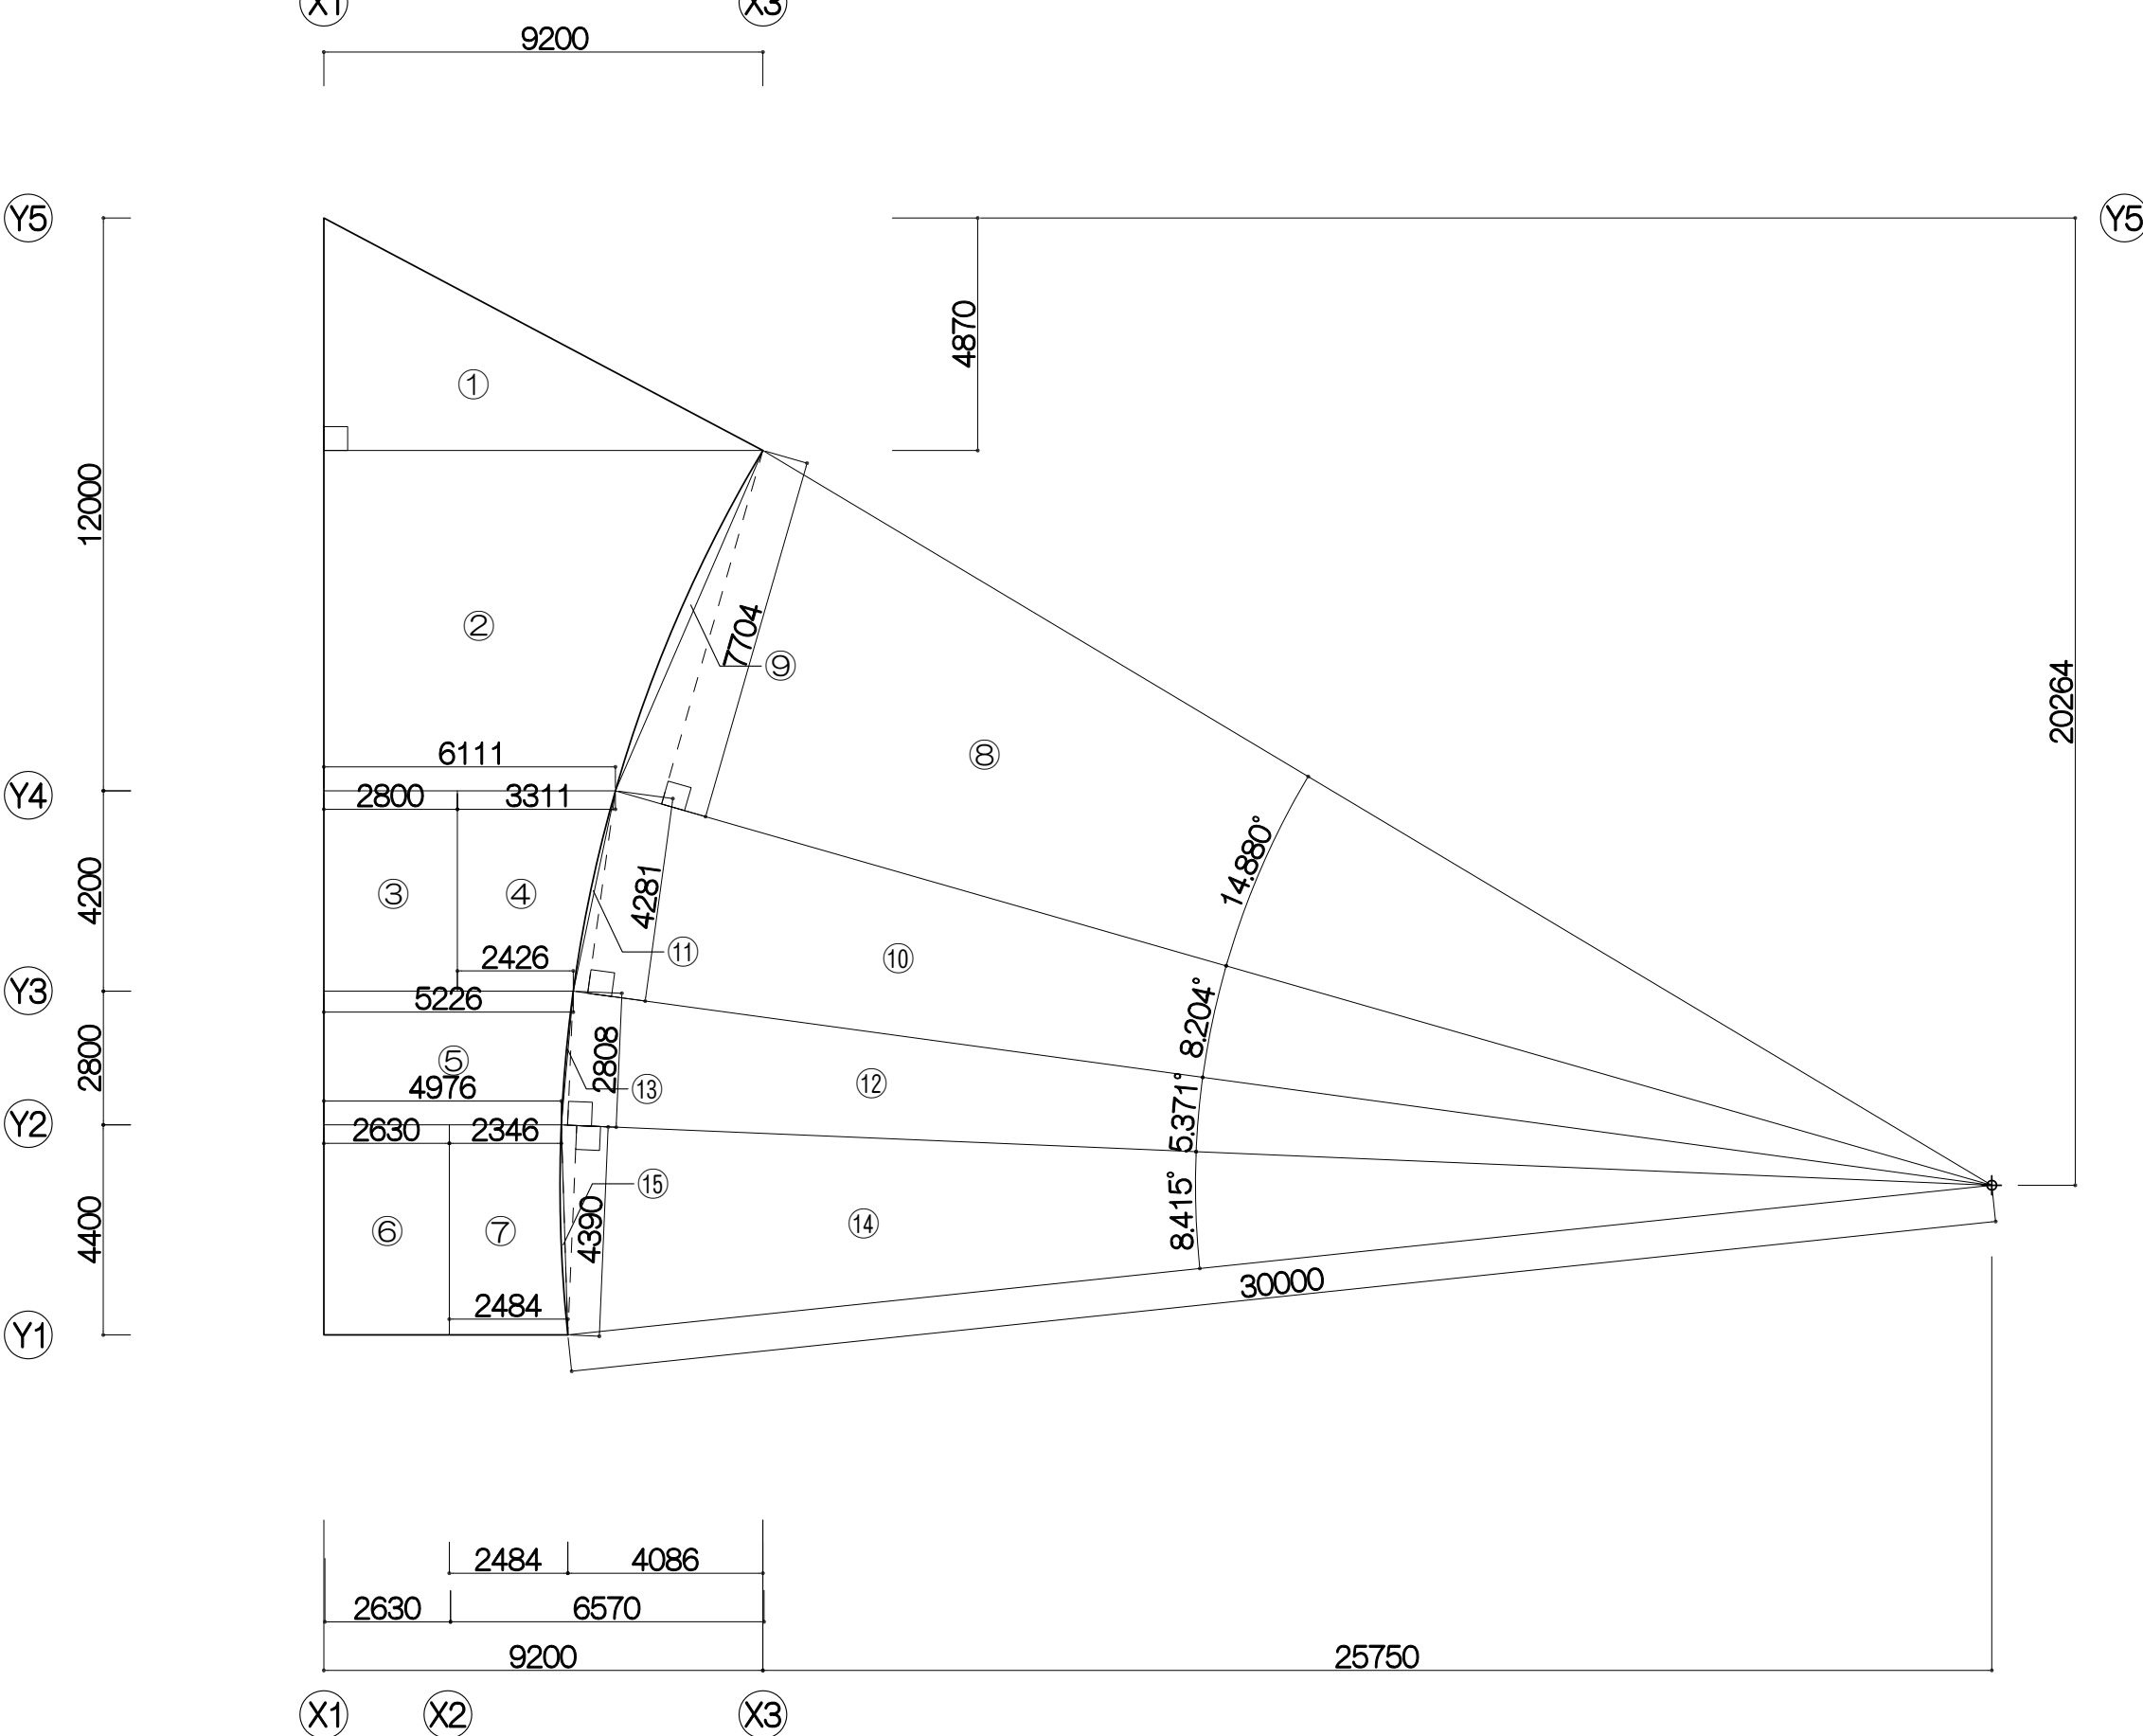

付帯施設D_求積図

